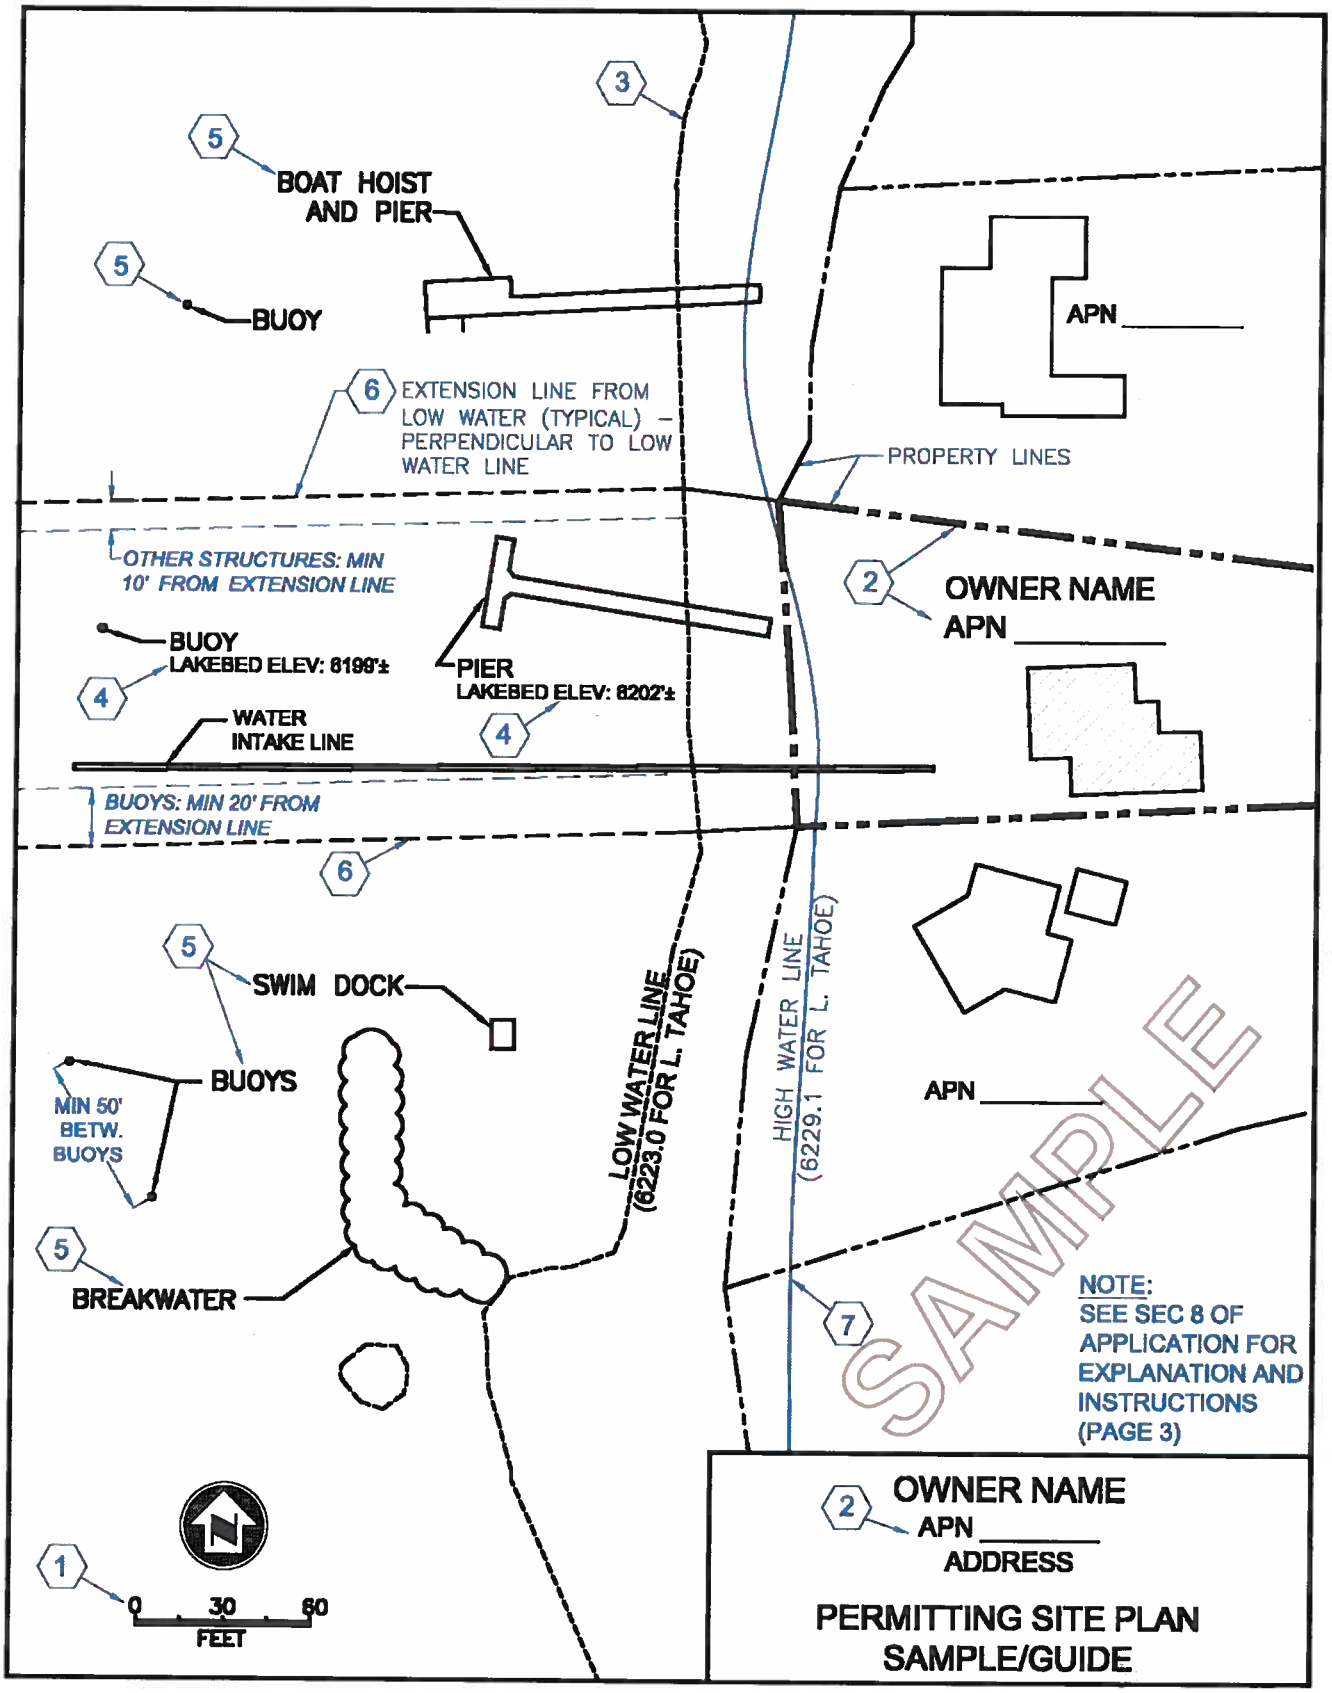
3
5
BOAT HOIST AND PIER
5
BUOY
APN _____
6
EXTENSION LINE FROM LOW WATER (TYPICAL) – PERPENDICULAR TO LOW WATER LINE
PROPERTY LINES
OTHER STRUCTURES: MIN 10' FROM EXTENSION LINE
2
OWNER NAME
APN _____
BUOY
LAKEBED ELEV: 6199'±
4
PIER
LAKEBED ELEV: 6202'±
4
WATER INTAKE LINE
BUOYS: MIN 20' FROM EXTENSION LINE
6
5
SWIM DOCK
BUOYS
MIN 50' BETW. BUOYS
LOW WATER LINE (6223.0 FOR L. TAHOE)
HIGH WATER LINE (6229.1 FOR L. TAHOE)
APN _____
5
BREAKWATER
7
SAMPLE
NOTE:
SEE SEC 8 OF APPLICATION FOR EXPLANATION AND INSTRUCTIONS (PAGE 3)
1
N
0 30 60
FEET
2
OWNER NAME
APN _____
ADDRESS
PERMITTING SITE PLAN
SAMPLE/GUIDE